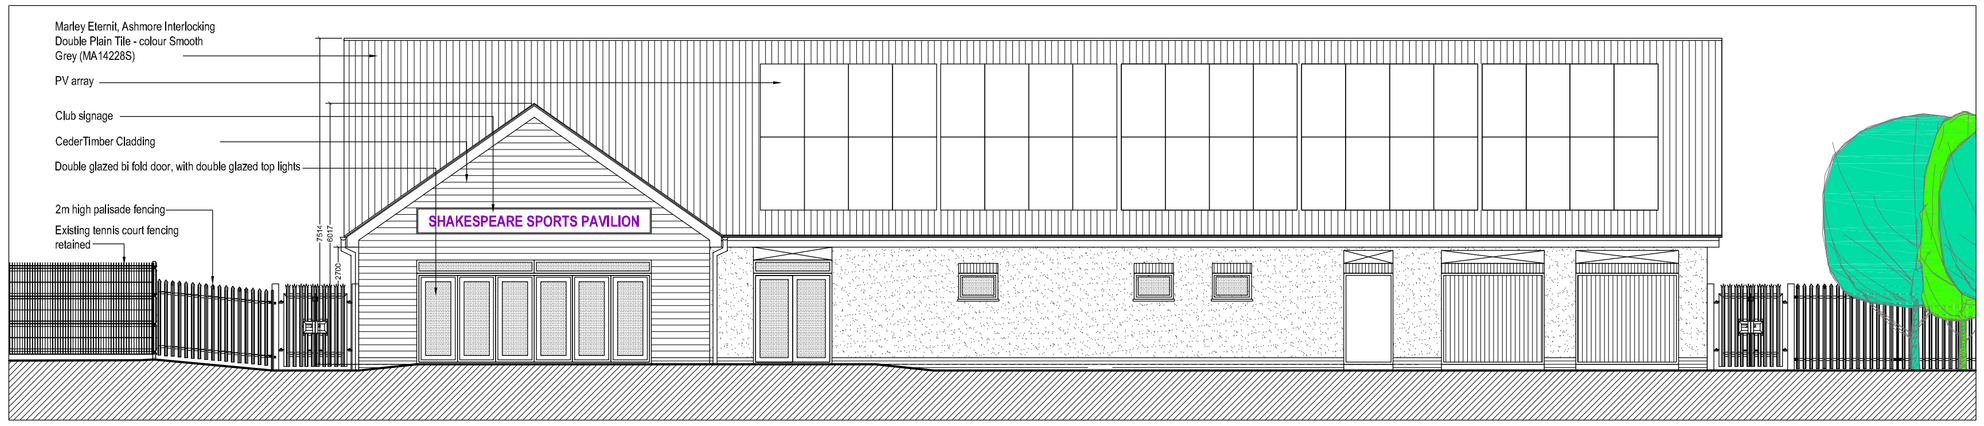

PROPOSED SOUTH WEST (front) ELEVATION Scale 1:100

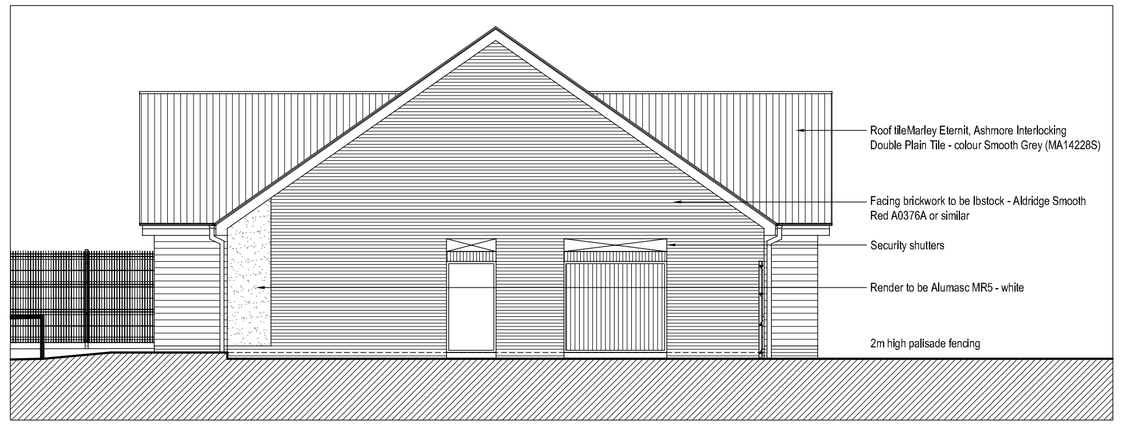

PROPOSED SOUTH EAST (side) ELEVATION Scale 1:100

PROPOSED NORTH WEST (side) ELEVATION Scale 1:100

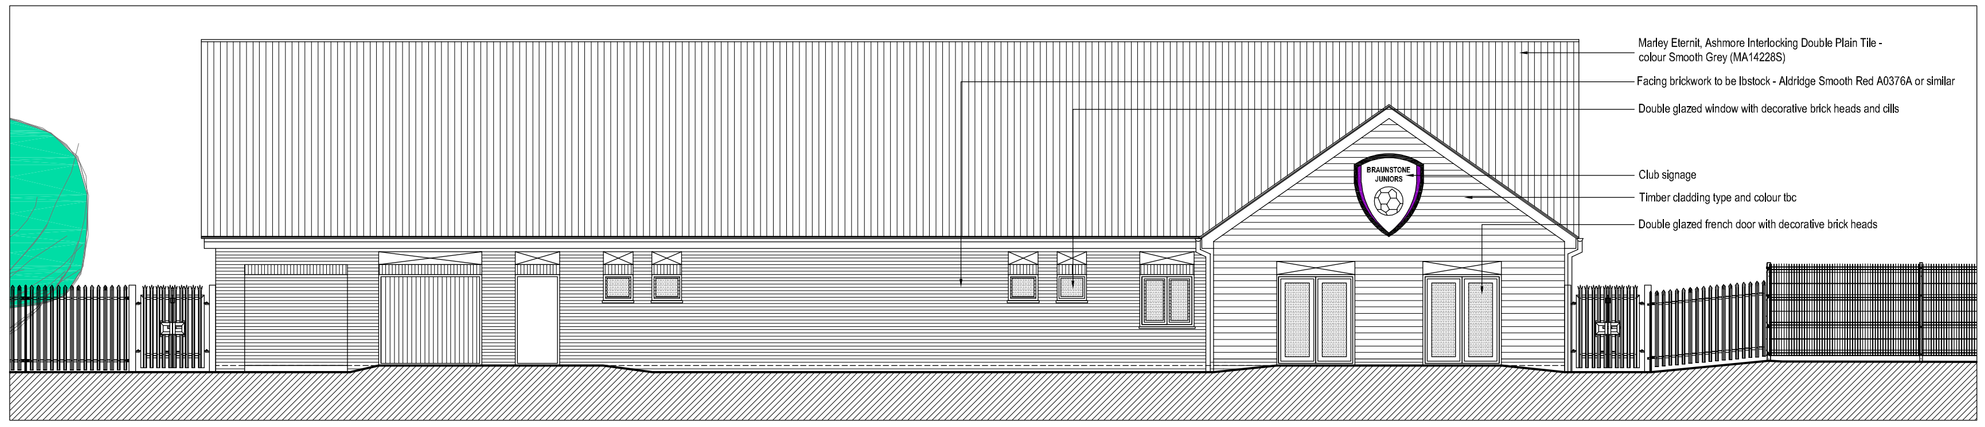

PROPOSED NORTH EAST (rear) ELEVATION Scale 1:100

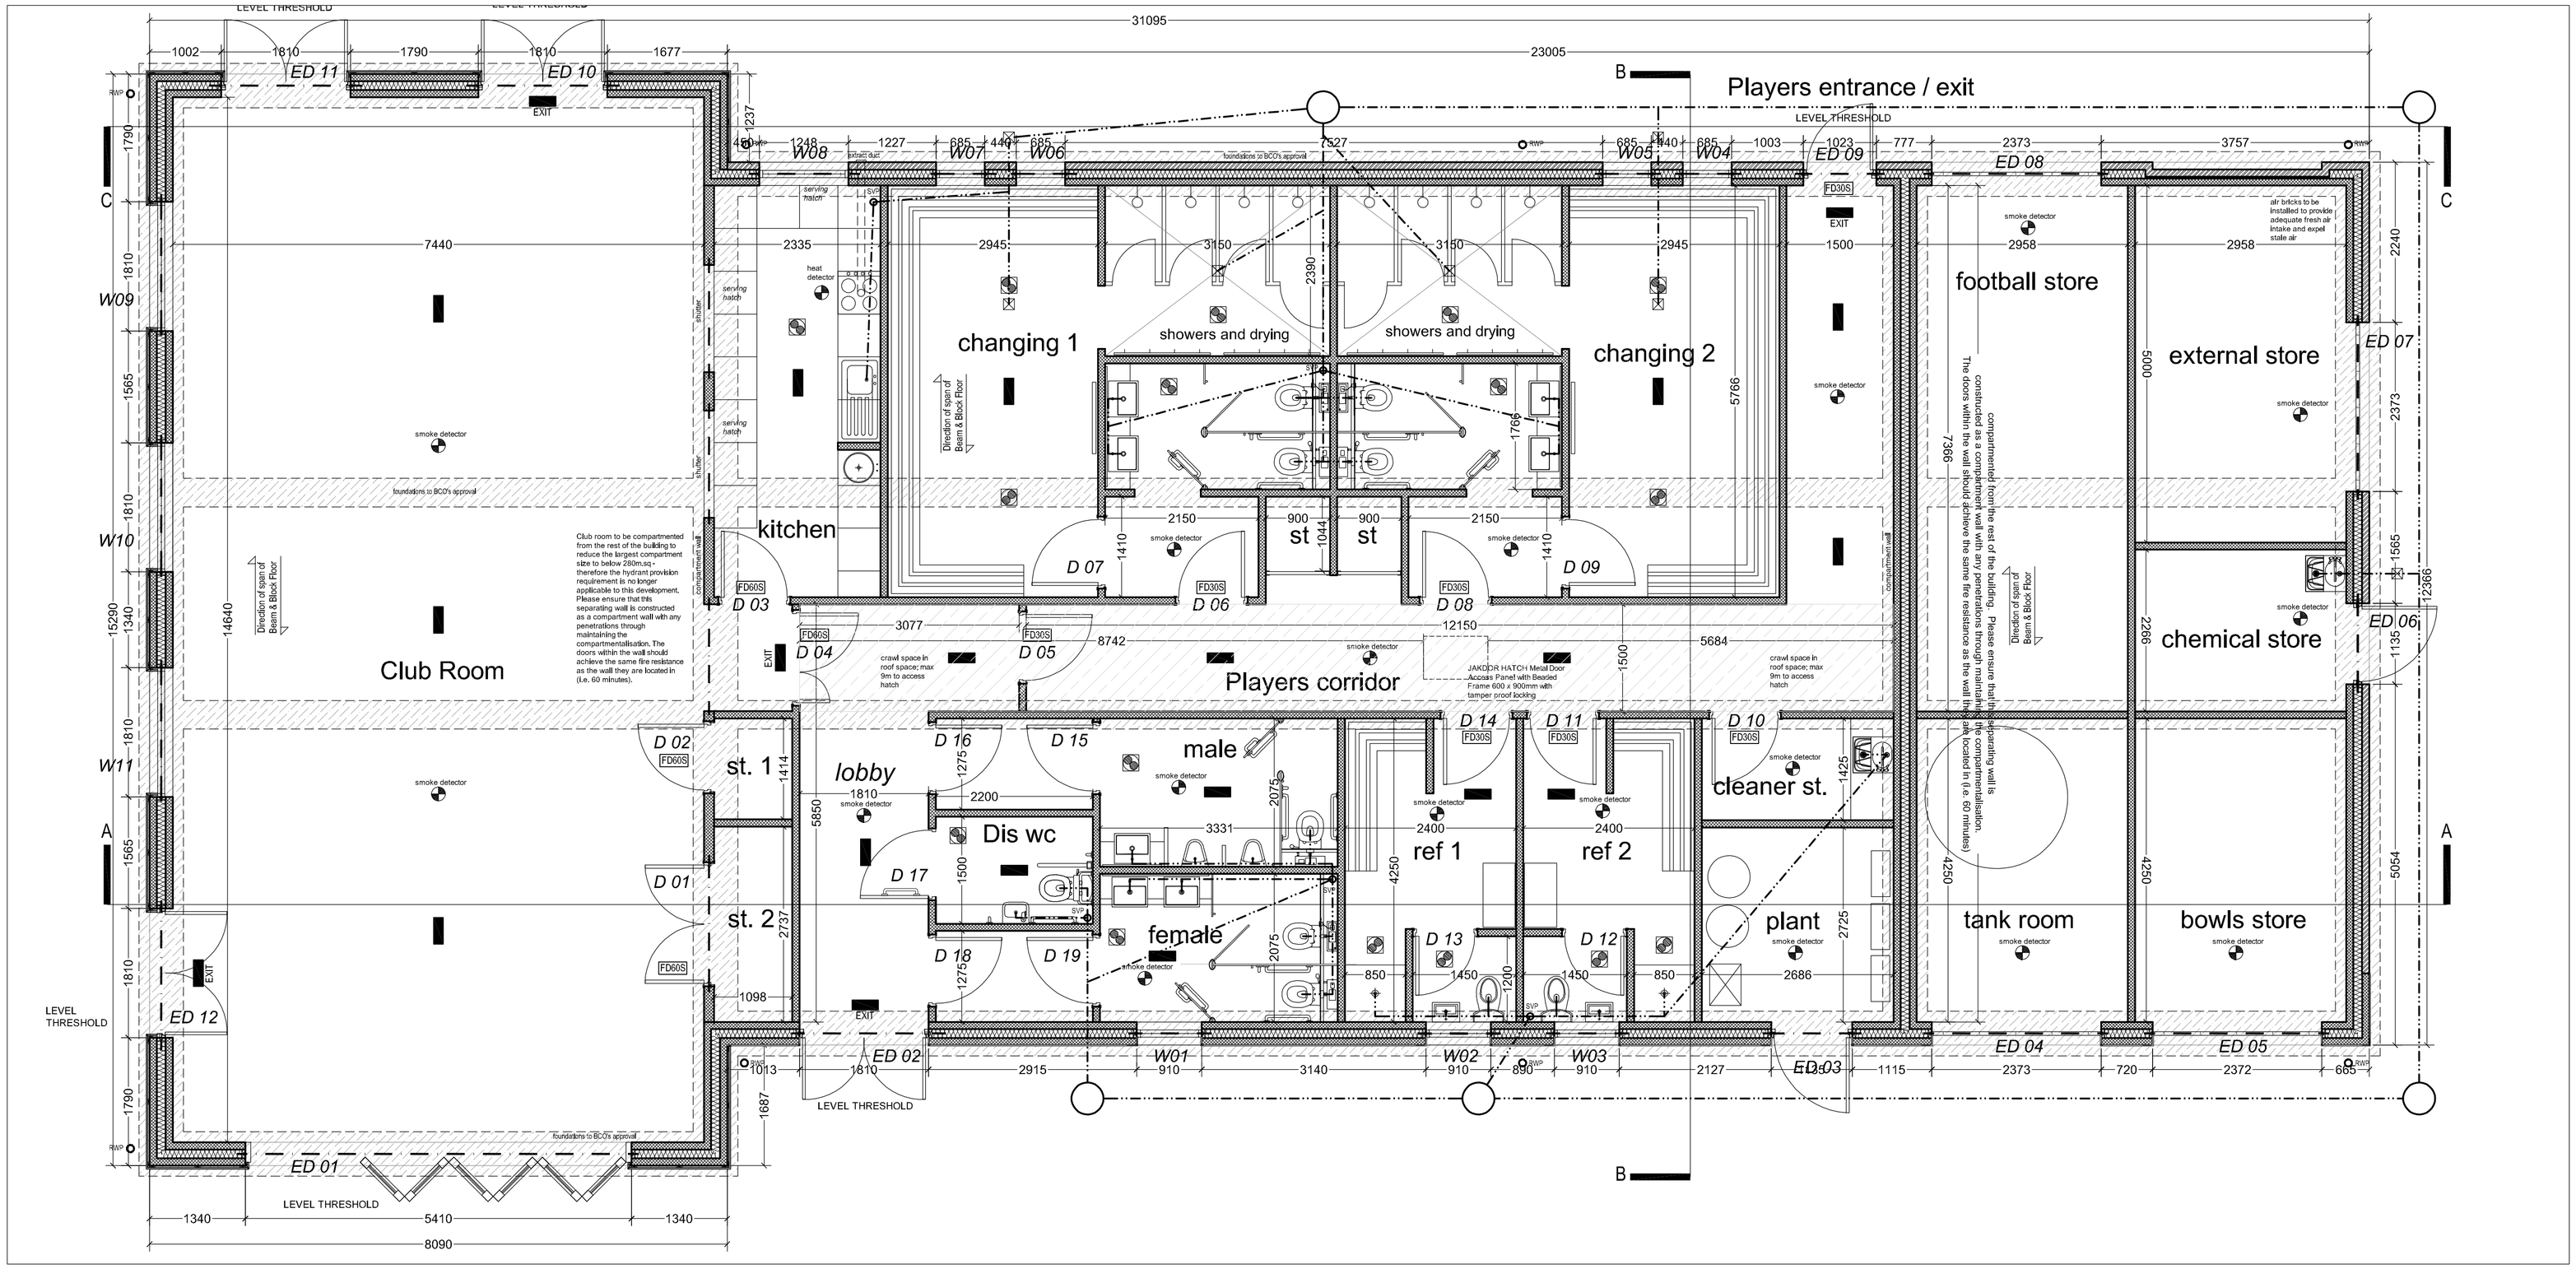

PROPOSED GROUND FLOOR PLAN Scale 1:50

COPYRIGHT NOTICE:
This drawing is the copyright of the Architects and may not be reproduced or used except by written permission.

©Crown copyright and database rights(2014) Ordnance Survey licence number100017314

Notes
This drawing is to be read in conjunction with all relevant drawings and specifications.
Do not scale from this drawing. Use figured dimensions only. All levels and dimensions to be checked on site. All level and dimensional discrepancies are to be brought to the immediate attention of HSSP Architects ltd.
Any variations are not to be accepted for alteration and/or demolition from this design without prior acknowledgement of HSSP Architects ltd.
Copyright reserved. This drawing may only be used for the client and location specified in the title block. It may not be copied or disclosed to any other third party without prior written consent from HSSP Architects ltd.
Prior to any works commencing on site, the engineer is to be contacted regarding the current status, revision or approval of the structural design.
All work to be to the entire satisfaction of the BHBC or Local Authority not withstanding anything shown or indicated on these drawings. All workmanship and materials to be the best of their respective kind and at least equivalent of the appropriate British Standard Code of Practice. All relevant dimensions and levels to be ascertained or checked and verified on site before specific areas of work are commenced.
This drawing is to be read in conjunction with clients specification/employers requirements and structural engineers design.

- Illuminated FIRE EXIT sign with running man symbol
- Emergency light
- smoke detector
- 1/2 hr Fire Door with closer and intumescent / smoke seals

EMERGENCY STRATEGY FOR COMMERCIAL PREMISES
All Emergency Escape signage to be designed by specialists and fitted in order to satisfy the criteria laid out in BS 5499
Emergency Lighting to be supplied and fitted in accordance with requirements laid out in BS 5266
Fire Detection and Alarm systems to be designed & installed to meet criteria laid out in BS 5446 and BS 5839
Fire Extinguishers to be supplied to meet the requirements laid out in BS EN3 and BS 7863

NOTE:
DRAWINGS TO BE READ IN CONJUNCTION WITH ALL OTHER CONSULTANTS DRAWINGS

T1 210218 SG ISSUED FOR TENDER
B2 011217 SG Upates to roof access hatch, level access notes added
B1 270917 SG Issued for approval

Rev.	Date.	Drawn.

hssp architects
Pera Innovation Park, Nottingham Road
Melton Mowbray, LE13 0PB
Telephone: 01664 563 288 Fax: 01664 503 360
E-Mail Info@hssparchitects.co.uk Web www.hssparchitects.co.uk

Project.
Proposed New Sports Pavilion
Shakespear Park
Braunstone
For Braunstone Town Council

Title.
TENDER - Proposed Elevations and Floor Plan

Scale.	Drawn.	Checked.	Date.
varies	SG	NC	Sept '17

Drawing No.	Revision.
7209-05-001	T1

HSSP A1