© axis m&e consulting engineers

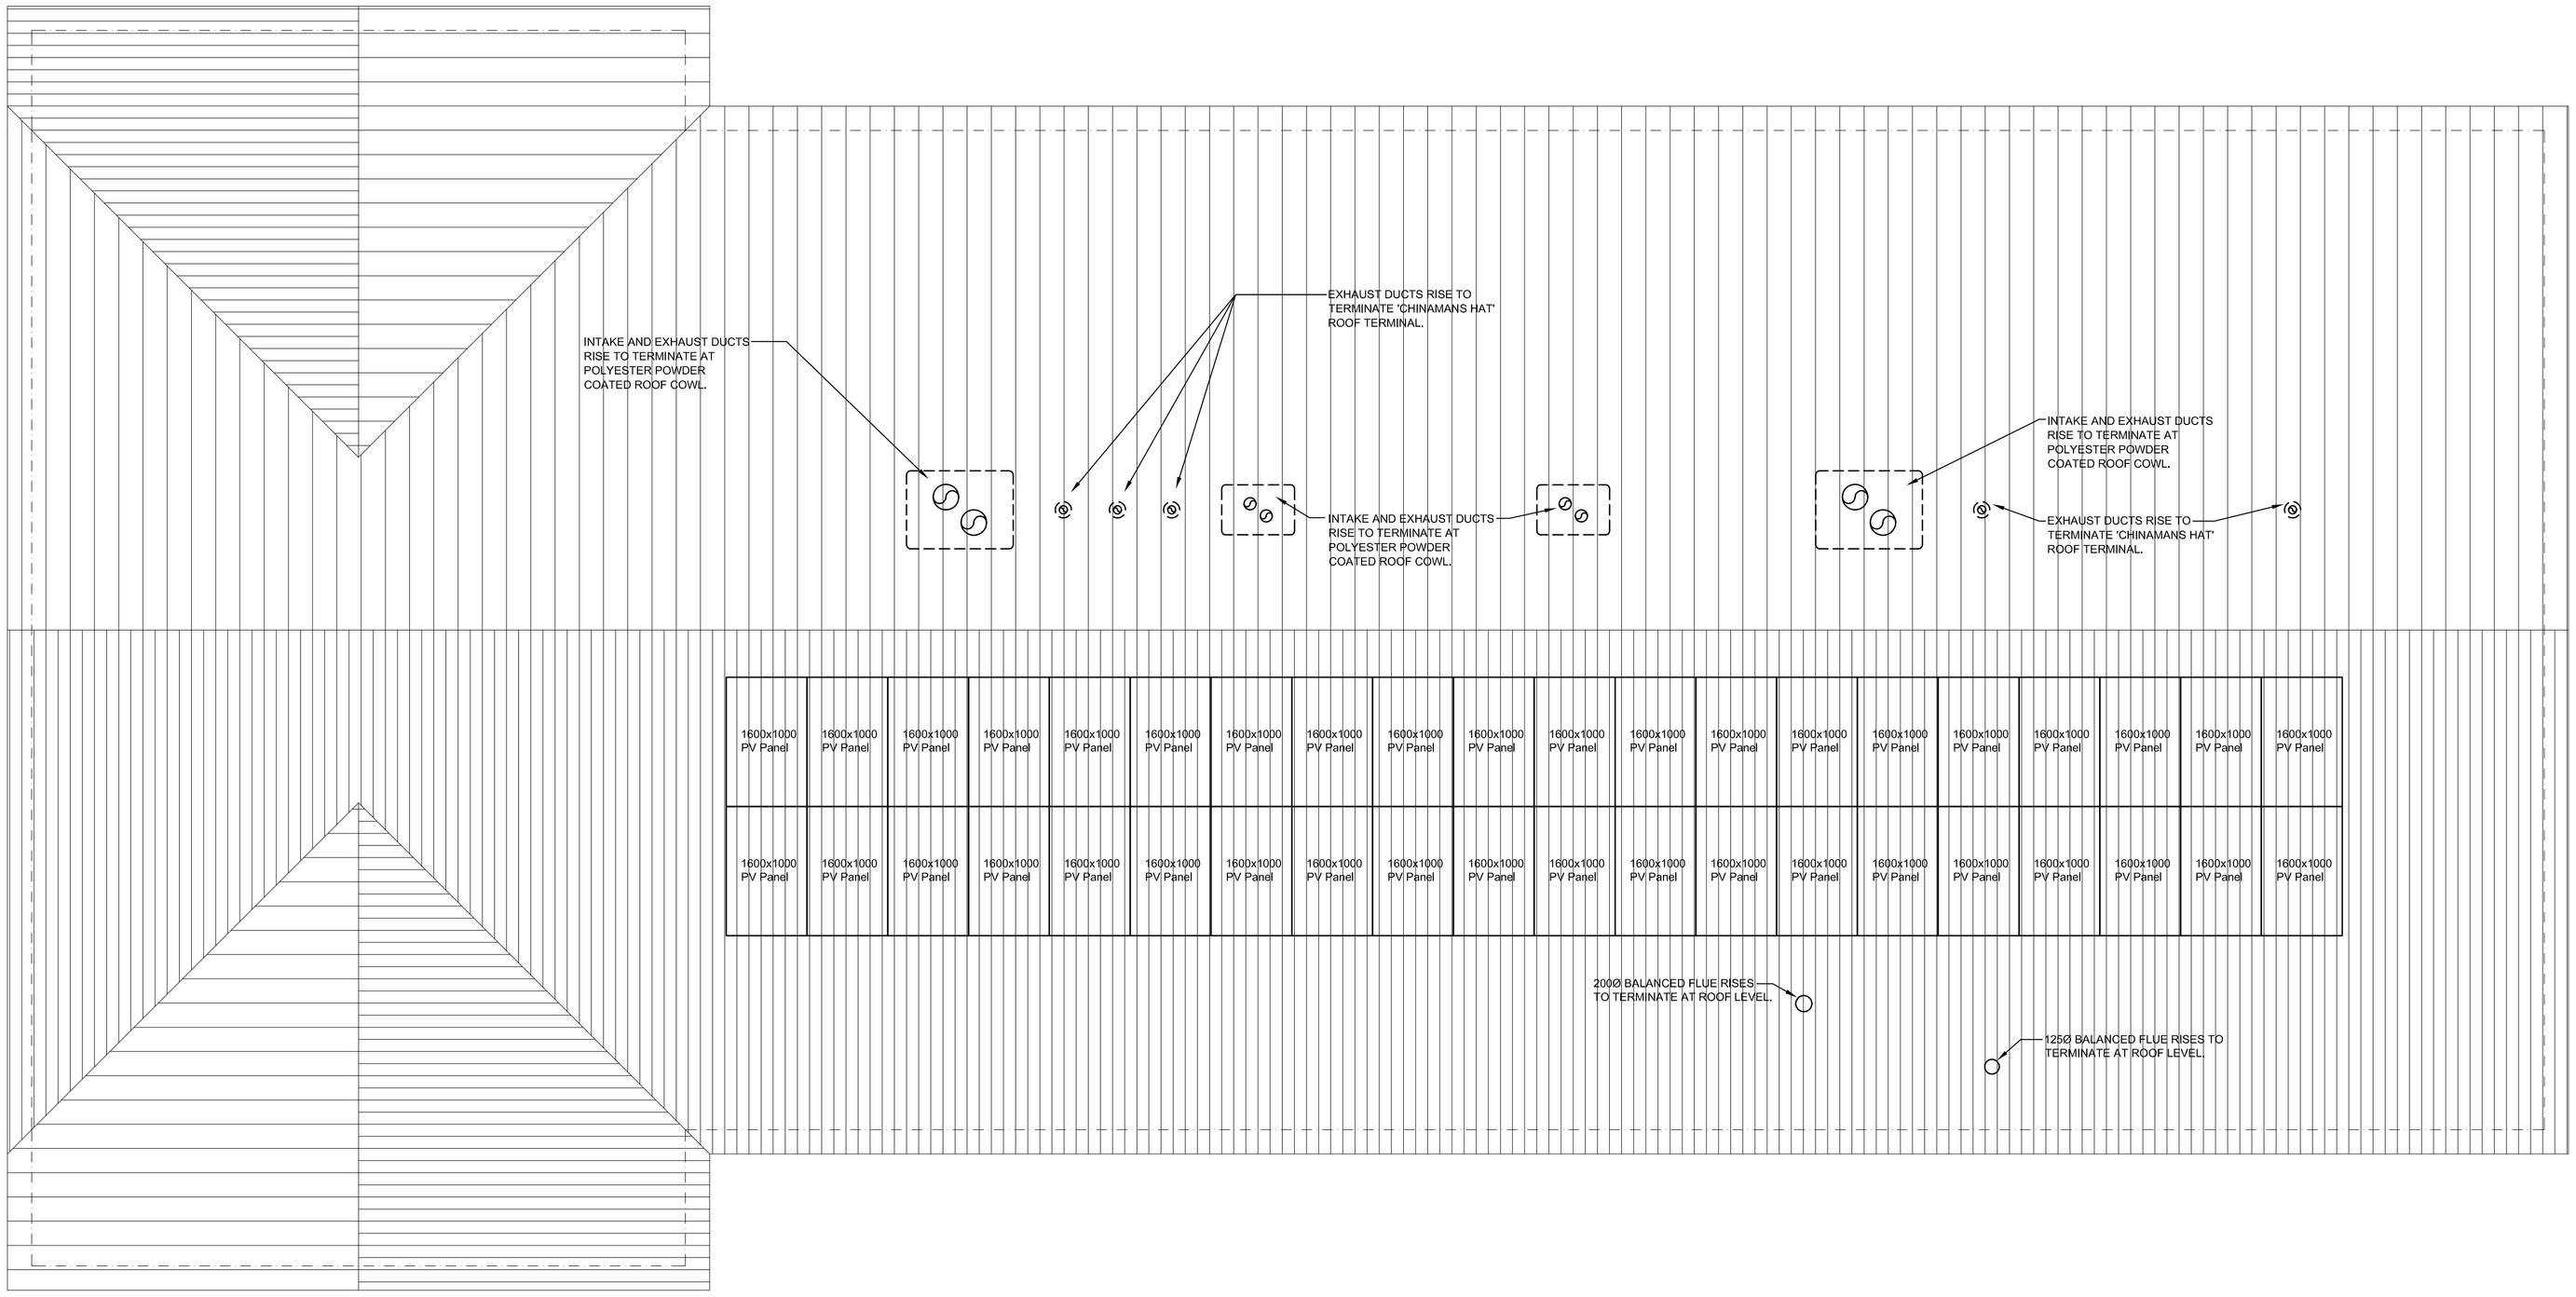

rev.	description	date	drawn	approved
A	Tender Issue	Dec 17	BB	IRW
P	Preliminary for comment	Nov 17	BB	IRW

information ☐ approval ☐ tender ☒ contract ☐ construction ☐

Axis Mechanical & Electrical Consulting Engineers

No.8 Poplars Court
Lenton Lane
Nottingham
NG7 2RR
United Kingdom

tel: +44 (0) 115 9791875
fax: +44 (0) 115 9249179
email: mail@axisconsult.co.uk
web: www.axisconsult.co.uk

Axis M&E Consulting Engineers

client

hssp architects

project

NEW SPORTS PAVILION
BRAUNSTONE

drawing

PROPOSED ROOF PLAN
MECHANICAL & ELECTRICAL SERVICES

drawn	approved	date	scale
BB	IRW	NOV'17	1:50@A1

drawing ref. AX1725 / ME / 01

revision A