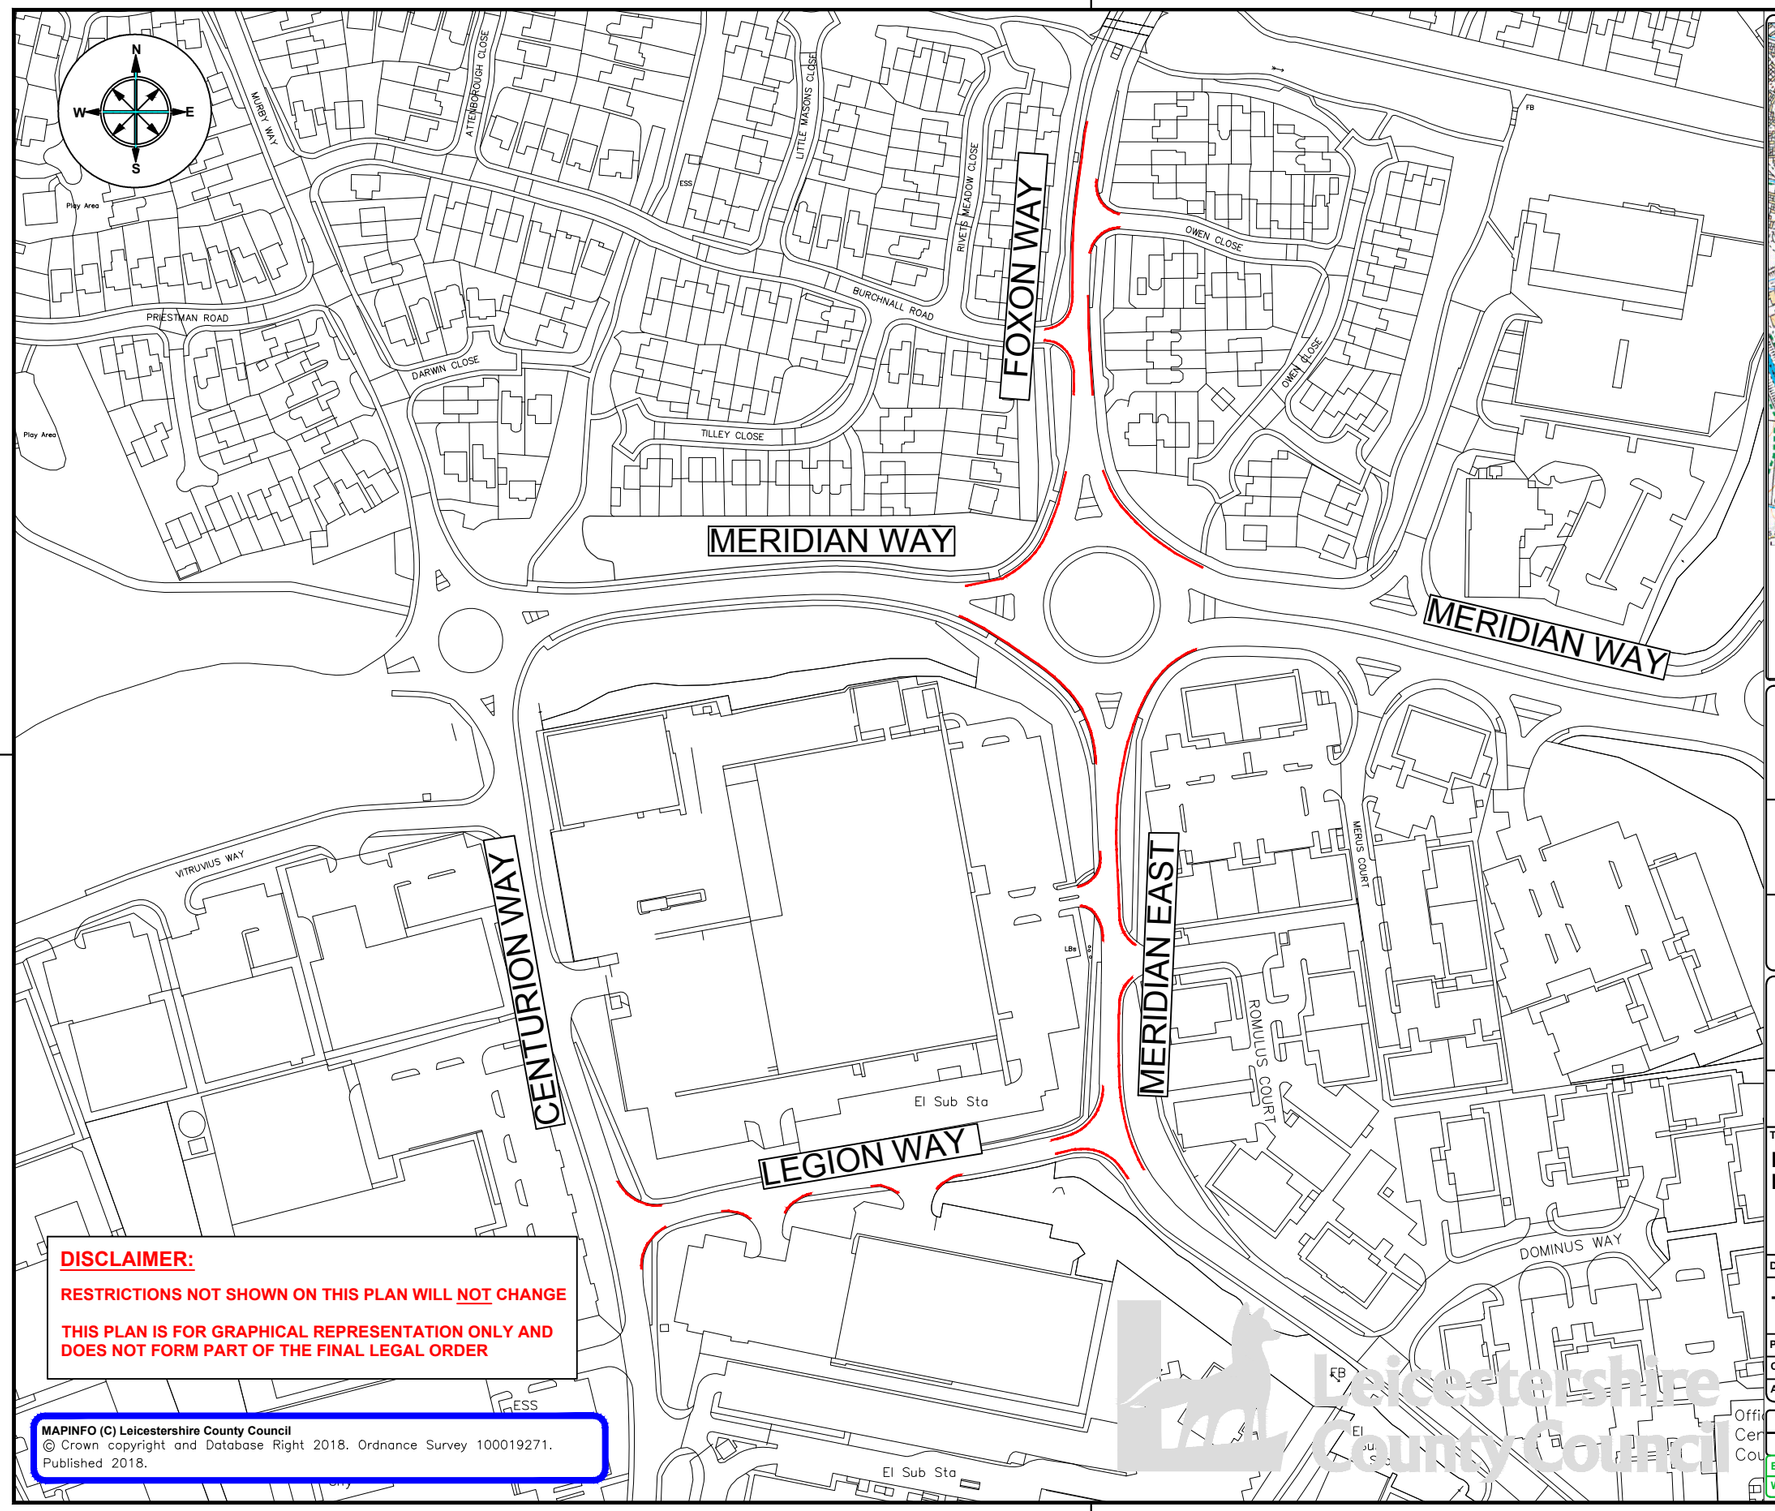

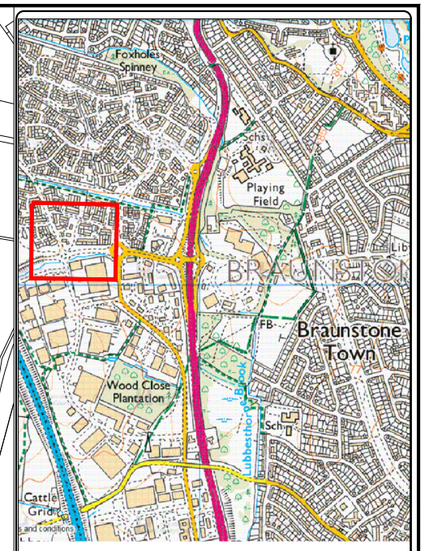

Proposed No Waiting At Any Time Restriction

DISCLAIMER:

RESTRICTIONS NOT SHOWN ON THIS PLAN WILL NOT CHANGE

THIS PLAN IS FOR GRAPHICAL REPRESENTATION ONLY AND DOES NOT FORM PART OF THE FINAL LEGAL ORDER

MAPINFO (C) Leicestershire County Council
© Crown copyright and Database Right 2018. Ordnance Survey 100019271.
Published 2018.

Leicestershire County Council

ENVIRONMENT AND TRANSPORT DEPARTMENT

ANN CARRUTHERS DIRECTOR

HIGHWAYS & TRANSPORT COMMISSIONING SERVICE

MERIDIAN, BRAUNSTONE

TITLE:

PROPOSED NO WAITING AT ANY TIME PARKING RESTRICTIONS

DRAWING NUMBER		SCALE
TM3189/T1/1		NTS
PREPARED BY:	J WHAILING	DATE: DEC 2018
CHECKED BY:	A HOPKINS	SIZE : A3
APPROVED BY:	M SMITH	CORR. FILE :

COUNTY HALL * GLENFIELD * LEICESTER * LE3 8ST
Tel: 01163 050001 * Fax: 0116 3050006
E.Mail address: customerservices@leics.gov.uk
Website: www.leicestershire.gov.uk