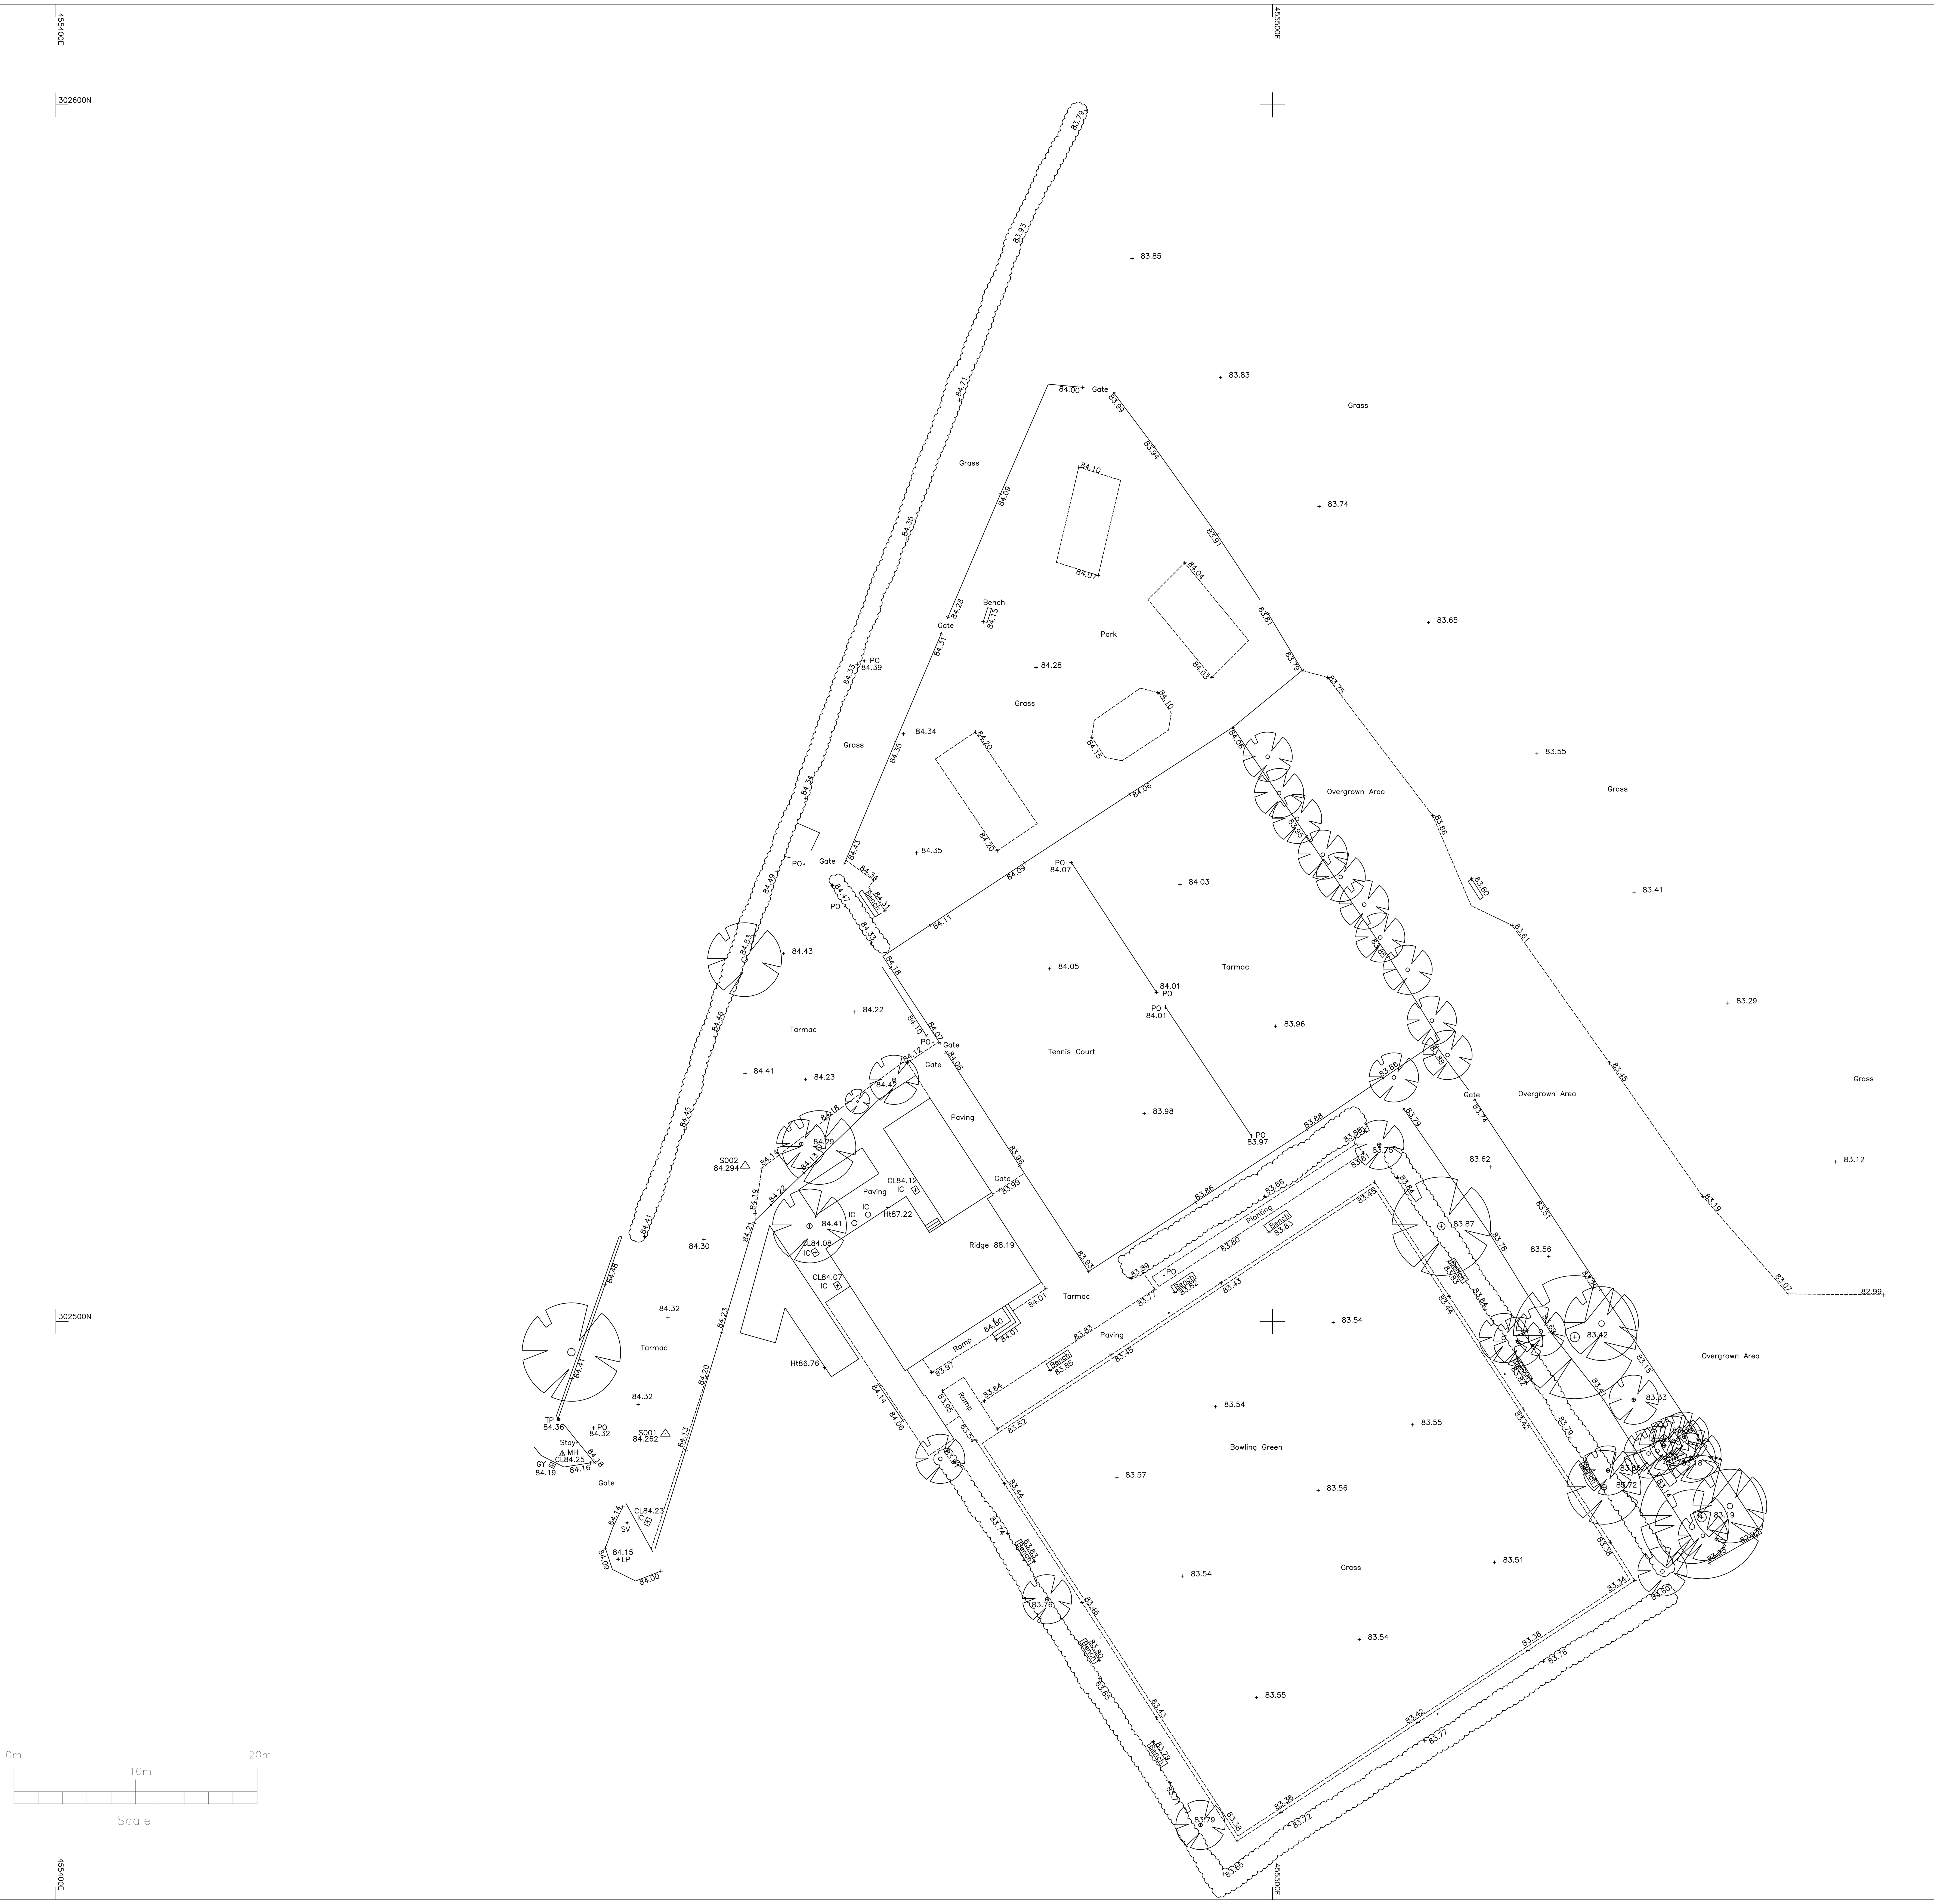

ABBREVIATIONS

A/C	AIR CONDITIONING
AH	ARCH HEIGHT
BT	BRITISH TELECOMMUNICATIONS
C	WINDOW CILL HEIGHT
Cab	CABINET
CBF	CLOSE BOARDED FENCE
CL	COVER LEVEL
DP	DISCHARGE PIPE
DC	DIAMOND CABLE COVER
DK	DROP KERB
FP	FOOTPATH
G	GULLY
GV	GAS VALVE
IC	INSPECTION CHAMBER
K	KERB
LP	LAMP POST
MH	MANHOLE
PCL	POST & CHAIN LINK FENCE
RWP	RAIN WATER PIPE
SA	SECURITY ALARM
SBM	SITE BENCH MARK
SH	SPRING HEIGHT
TP	TELEGRAPH POLE
WP	WASTE PIPE

LEGEND

DRAWING ISSUE STATUS

Issue	Details	By	Date
A	Original Survey	ATR	12/02/16

SHEET LAYOUT

THIS SURVEY HAS BEEN CARRIED OUT TO AN ACCURACY CONSISTENT WITH A PRESENTATION SCALE OF 1:200. INTERROGATED DIMENSIONS WILL BE WITHIN THE TOLERANCE ASSOCIATED WITH THIS AND SMALLER SCALES ONLY.

ALL LEVELS RELATE TO OS DATUM USING GPS

ALL CRITICAL DIMENSIONS SHOULD BE VERIFIED ON SITE PRIOR TO ANY DESIGN OR CONSTRUCTION WORKS.

HSSP Architects
44 Ashfordby Road
Melton Mowbray
Leicestershire
LE13 OHR

Shakespeare Park
Braunstone
Leicestershire

Topographical Survey

SURVEYED AND DRAWN BY
RAMOWSKI CLARKE LIMITED
6 Dovecote Drive
Wollaton
Nottingham
NG8 2NB
Tel: (0115) 9289091
Fax: (0115) 9280201
email: mail@ramowski-clarke.com

SCALE	1:200 @ A0
DATE OF ISSUE	FEBRUARY 2016
RCL JOB No. 2473	CHECKED ATR
DRAWING No. 2473-01-a	ISSUE A